REPLACEMENT

PROPOSED SEWAGE SYSTEM

FOR

WILLIAM DAWSON

SEABROOK N. H.

SCALE 1" = 20' SEPT 70

PARKER SURVEY ASSOC. INC.

SEABROOK, N.H.

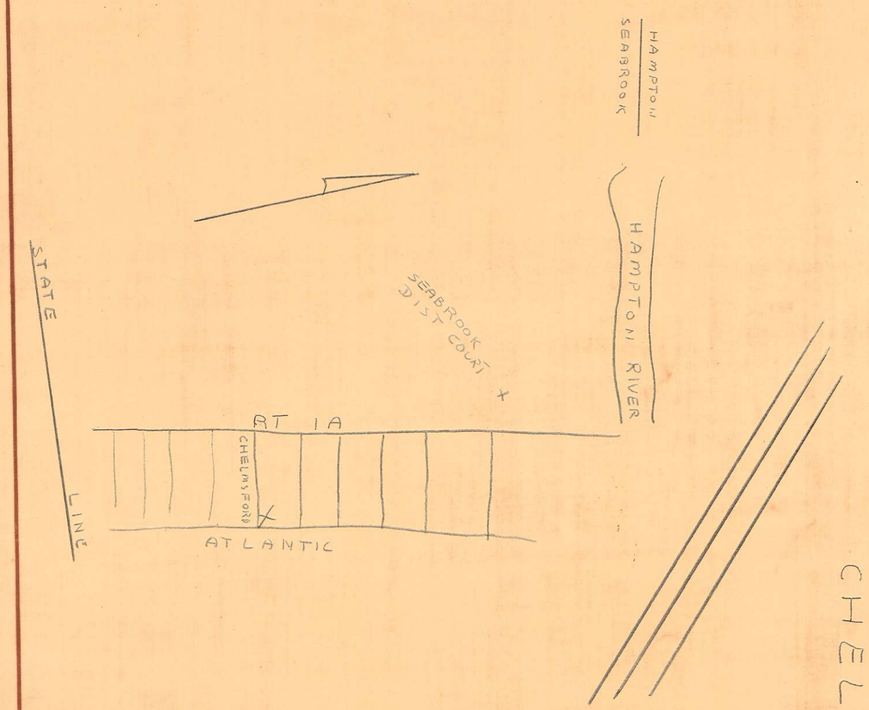

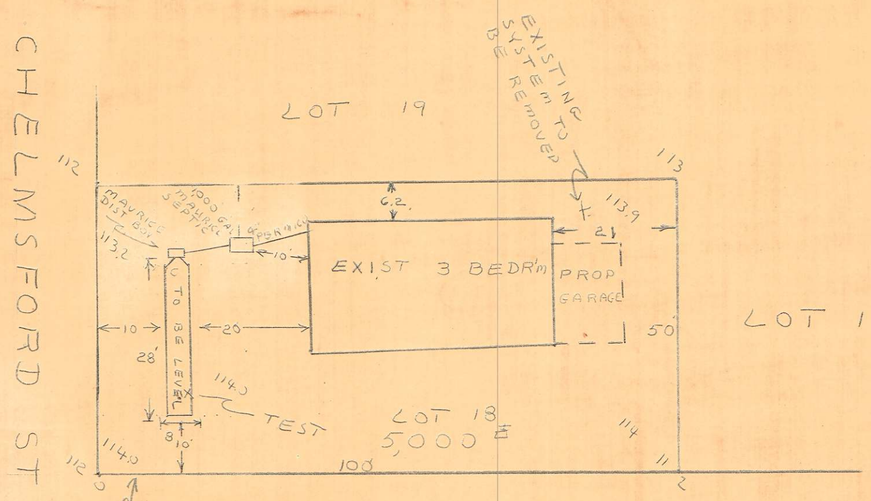

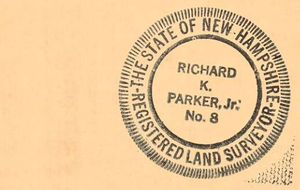

TEST PIT & SOIL LOG

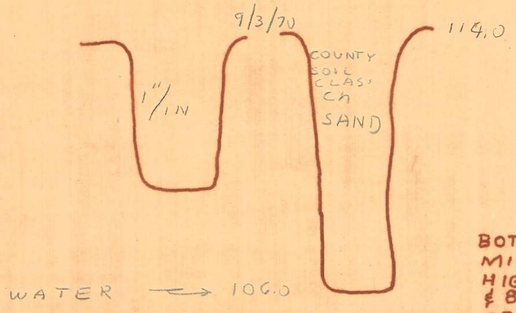

BOTTOM OF LEACHING AREA MIN OF 4 FT. ABOVE HIGH WATER TABLE & 8 FT CLAY, HARDPAN OR LEDGE

PARTIAL SECTION OF LEACHING BED

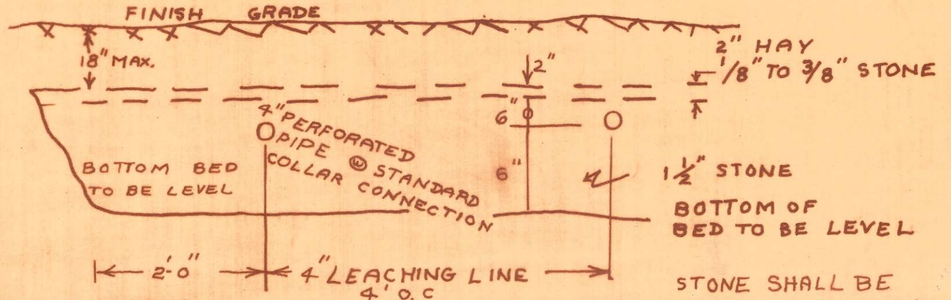

STONE SHALL BE WASHED CRUSHED STONE OR WASHED GRAVEL FREE FROM IRON, FINES, DUST & ORGANIC MATTER AS LAID